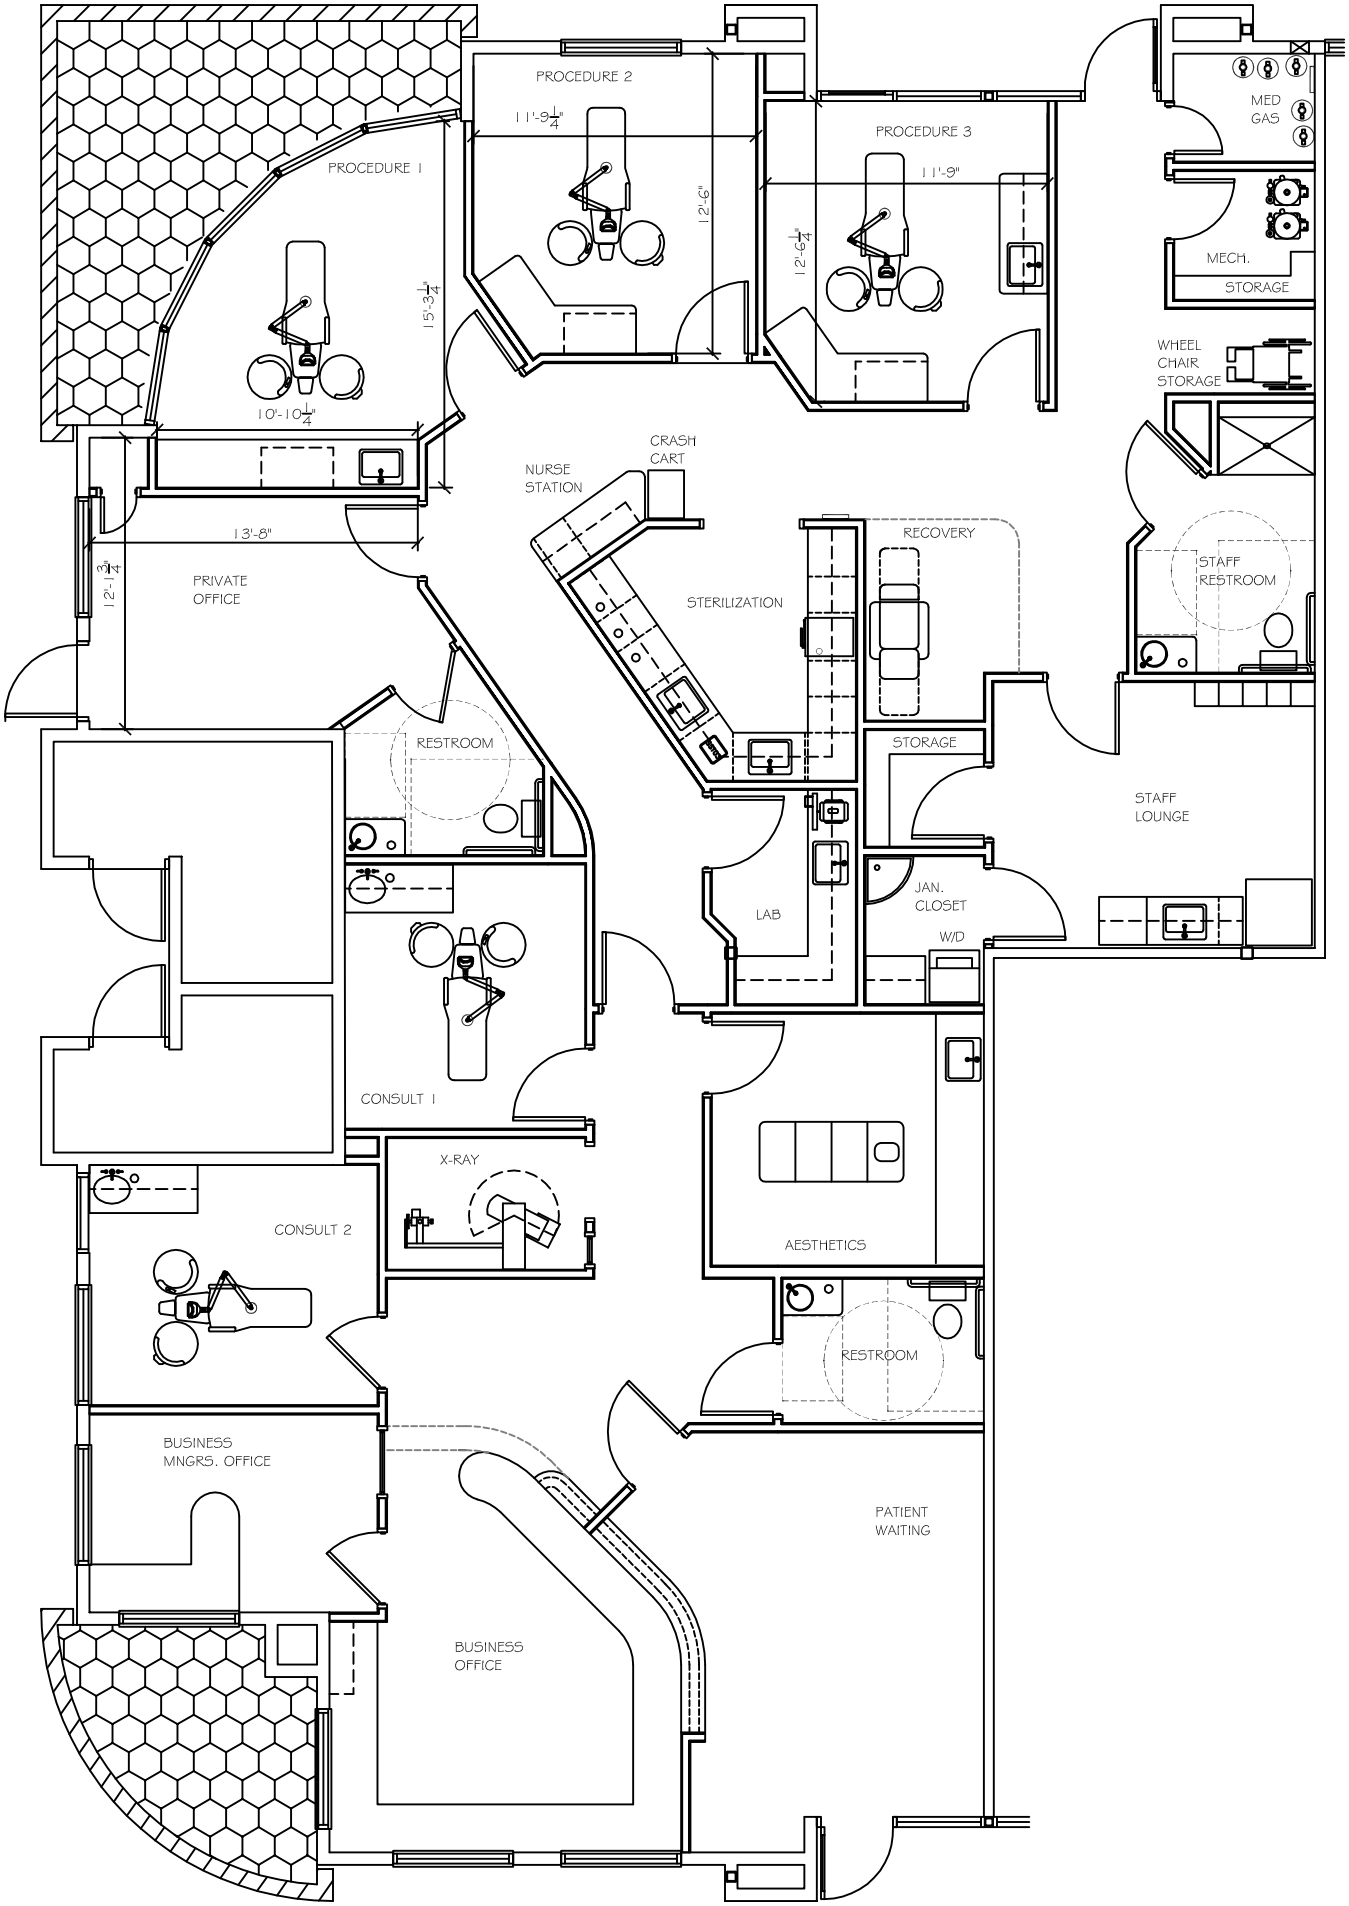
PROCEDURE 1
PROCEDURE 2
PROCEDURE 3
11'-9 1/4"
12'-6"
11'-9"
12'-6 1/4"
15'-3 1/4"
10'-10 1/4"
MED GAS
MECH.
STORAGE
WHEEL CHAIR STORAGE
CRASH CART
NURSE STATION
13'-8"
12'-1 3/4"
PRIVATE OFFICE
RECOVERY
STERILIZATION
STAFF RESTROOM
RESTROOM
STORAGE
STAFF LOUNGE
LAB
JAN. CLOSET
W/D
CONSULT 1
X-RAY
CONSULT 2
AESTHETICS
RESTROOM
BUSINESS MNGRS. OFFICE
PATIENT WAITING
BUSINESS OFFICE