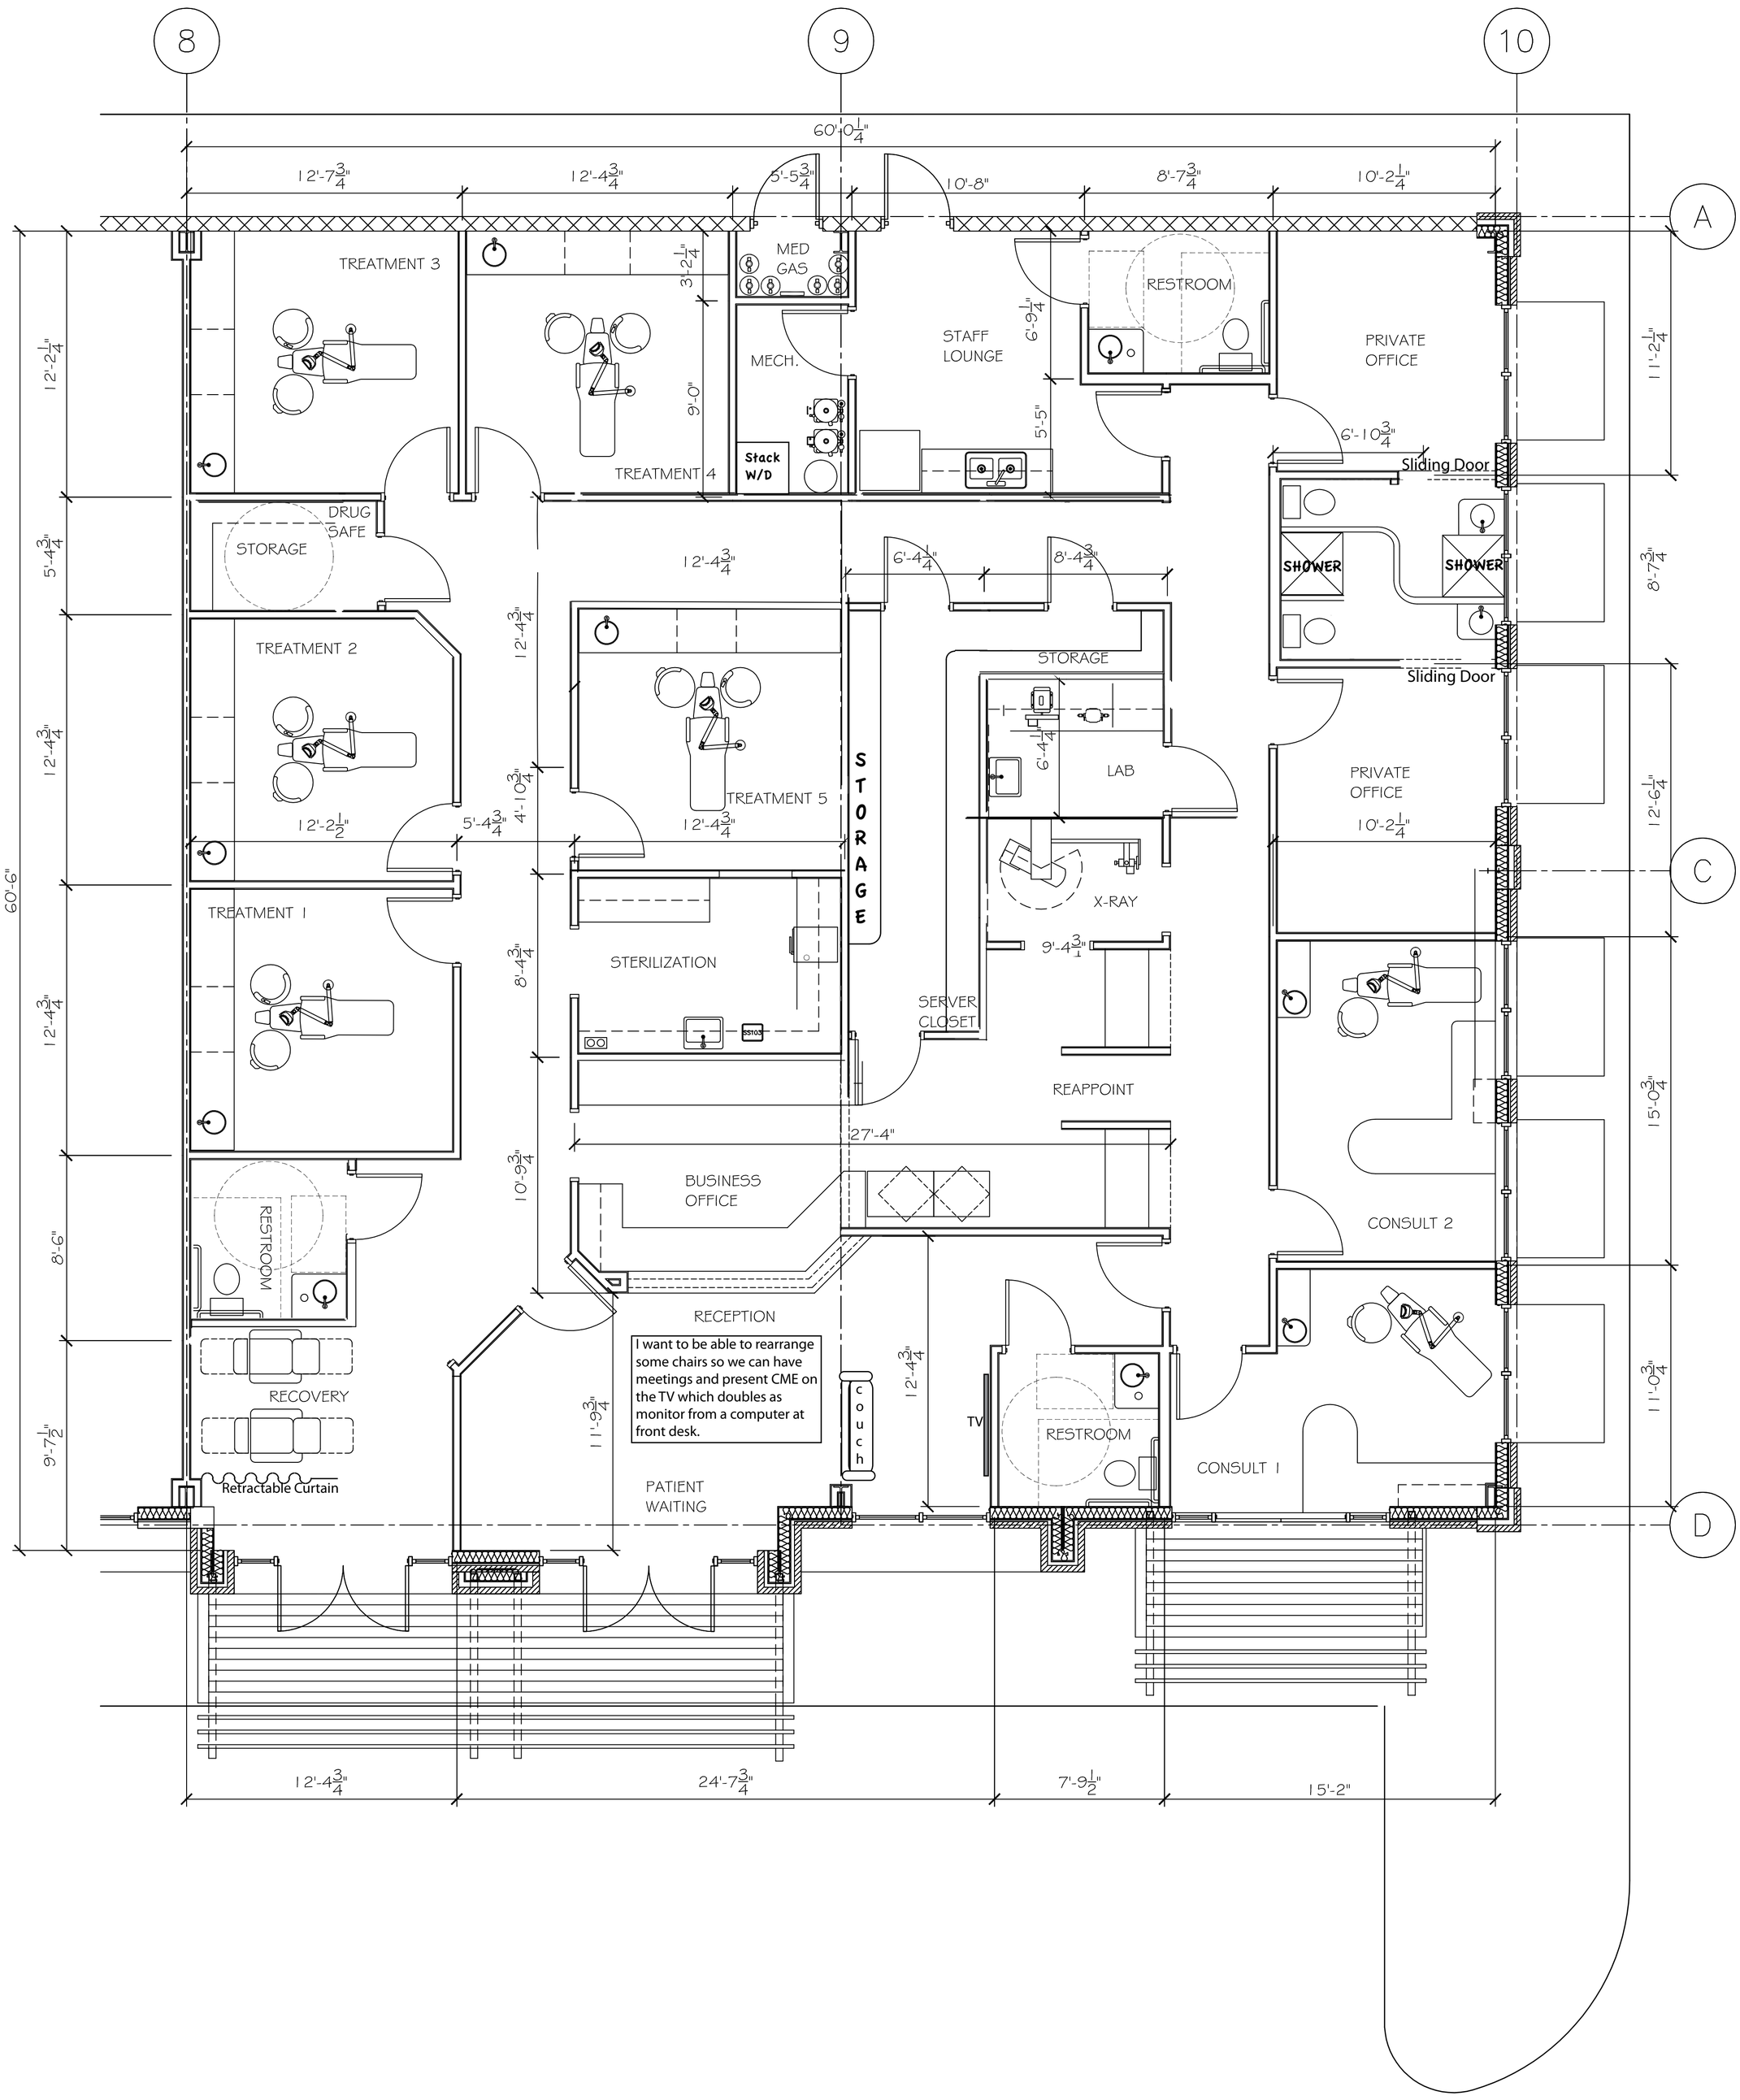
8
9
10
A
C
D
60'-0 1/4"
12'-7 3/4"
12'-4 3/4"
5'-5 3/4"
10'-8"
8'-7 3/4"
10'-2 1/4"
60'-6"
TREATMENT 3
TREATMENT 4
MED GAS
MECH.
Stack W/D
STAFF LOUNGE
RESTROOM
PRIVATE OFFICE
Sliding Door
SHOWER
SHOWER
Sliding Door
DRUG SAFE
STORAGE
TREATMENT 2
TREATMENT 5
STORAGE
LAB
PRIVATE OFFICE
TREATMENT 1
STERILIZATION
X-RAY
SERVER CLOSET
REAPPOINT
27'-4"
BUSINESS OFFICE
CONSULT 2
RESTROOM
RECEPTION
I want to be able to rearrange some chairs so we can have meetings and present CME on the TV which doubles as monitor from a computer at front desk.
couch
TV
RESTROOM
CONSULT 1
RECOVERY
Retractable Curtain
PATIENT WAITING
12'-4 3/4"
24'-7 3/4"
7'-9 1/2"
15'-2"